Tree within the group that are not protected by the TPO are marked with '+'.

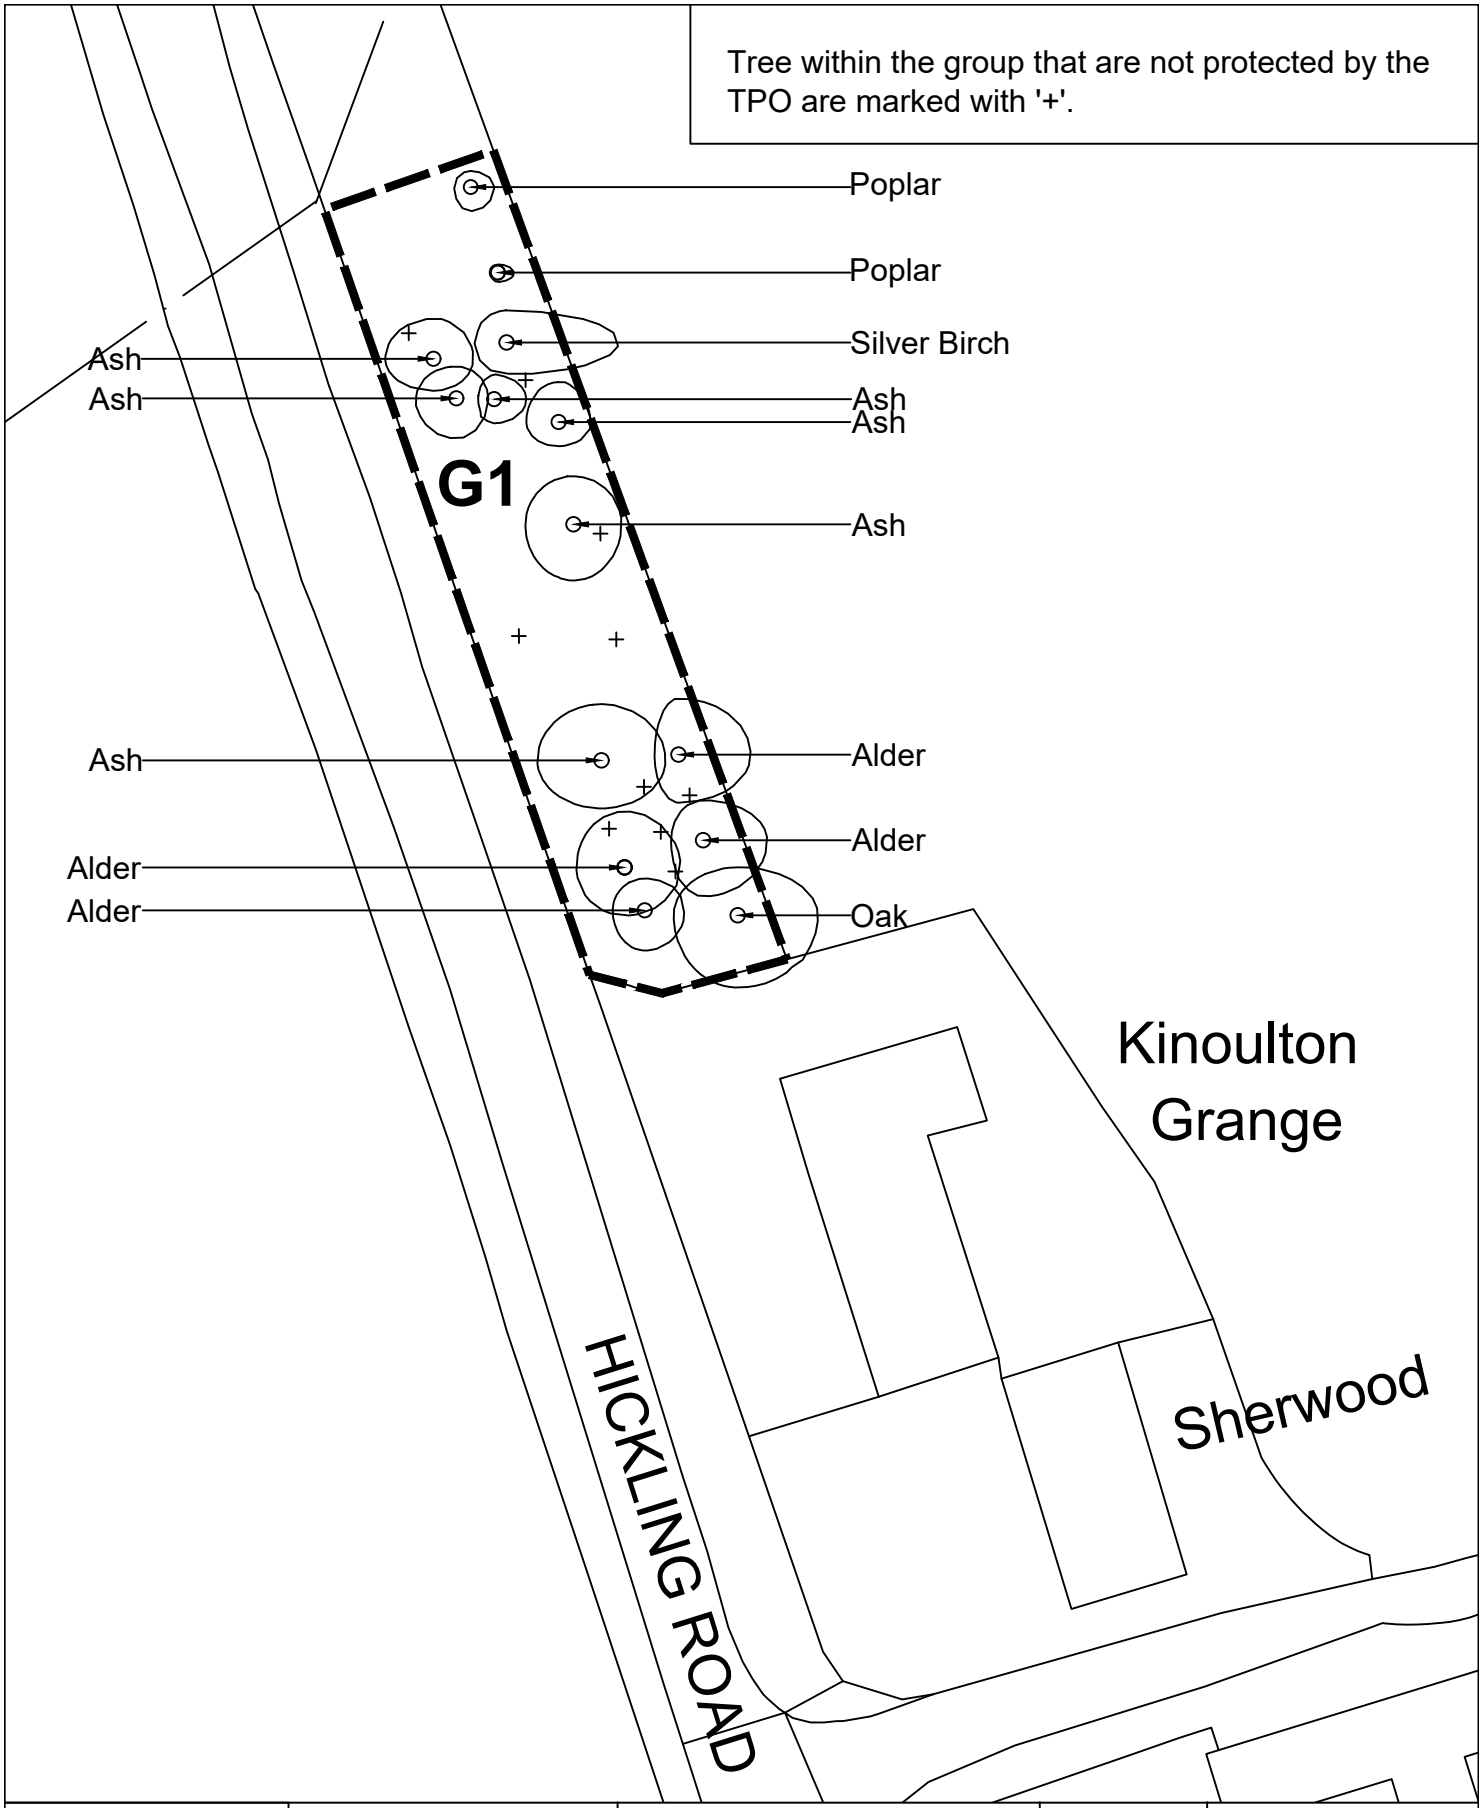

Rushcliffe Borough Council

Property Services
Rushcliffe Borough Council
Rushcliffe Arena
Rugby Road
West Bridgford
Nottingham
NG2 7YG
Tel. 0115 981 9911
Fax. 0115 914 8452

Project: Hickling No.1 Tree Preservation Order 2022	Date: Oct 2022	Project officer: TP	
	Scale: 1:500	Drawn: TP	Checked:
Drawing title: The Field North of Kinoulton Grange Bungalow, Hickling Road, Hickling.	Reference: 665.5	Rev.	N

Rushcliffe Borough Council, Borough Development, Rushcliffe Arena, Rugby Road, West Bridgford, Nottingham, NG2 7YG
This map is reproduced based upon Ordnance Survey material with the permission of Ordnance Survey on behalf of the controller of Her Majesty's Stationary Office
(c) Crown Copyright. Unauthorised reproduction infringes Crown copyright and may lead to prosecution or civil proceedings. Rushcliffe Borough Council 100019419